

GENERAL NOTE:
VERIFY AND CONFIRM ALL CONDITIONS AND/OR DIMENSIONS SHOWN PRIOR TO
BEGINNING CONSTRUCTION OR ORDERING MATERIALS NOTIFY ARCHITECT OF ANY
INCONSISTENCIES FOR REVIEW AND APPROVAL BEFORE PROCEEDING WITH
CONSTRUCTION

SP

PROPOSED SINGLE FAMILY HOME
1139 WASHINGTON ST WALPOLE, MA 02081


PROPOSED LANDSCAPE PLAN

DATE:	05/22/25
SCALE:	AS NOTED
DRAWN BY:	GSD
CHECKED BY:	JER


LIGHTHOUSE ARCHITECTURE & DESIGN
180 ATLEN ST BRAINTREE MA, 02184-UNIT #1
Gavin Driscoll, Principle
784-801-2690- gavin.s.driscoll@gmail.com
J. Edward Roche, AIA- Architect-
617-512-9281 - erocheaia@msn.com

LANDSCAPE PLAN
3/32"=1'-0"

BONNIE ROAD

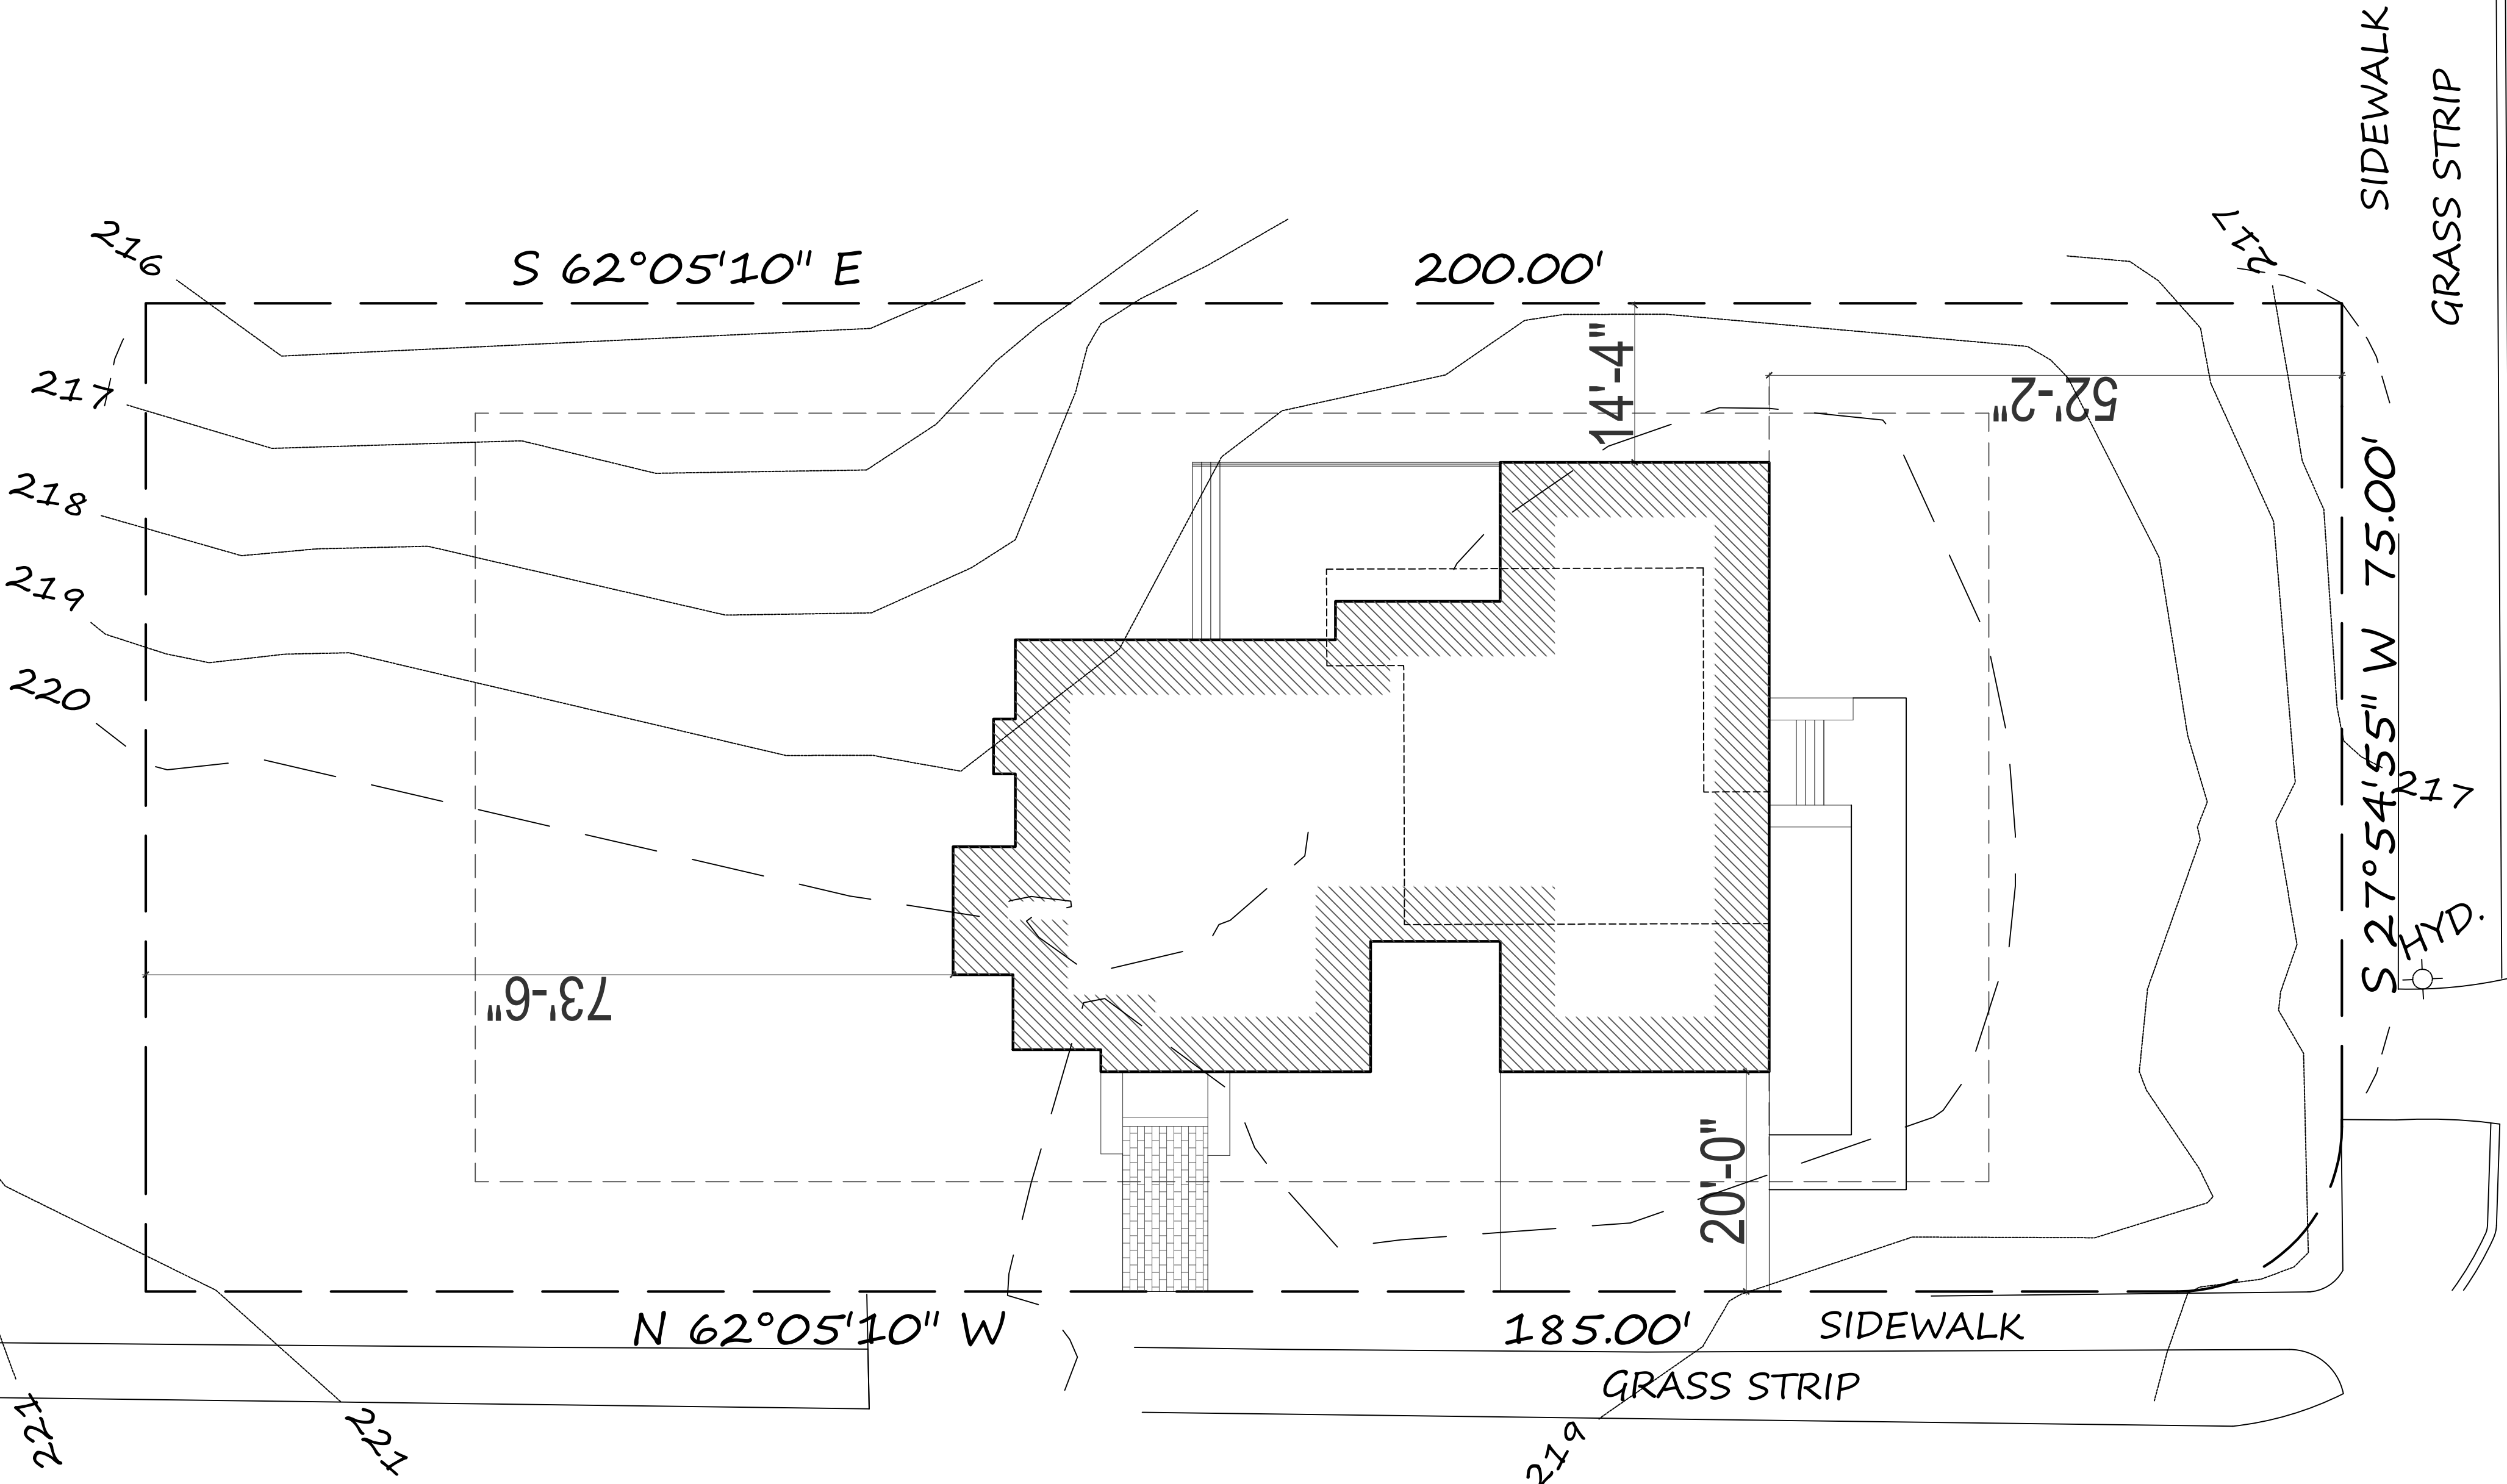

PROPOSED BASEMENT FLOOR PLAN- 940 SF OF LIVING SPACE
1/4"=1'-0"

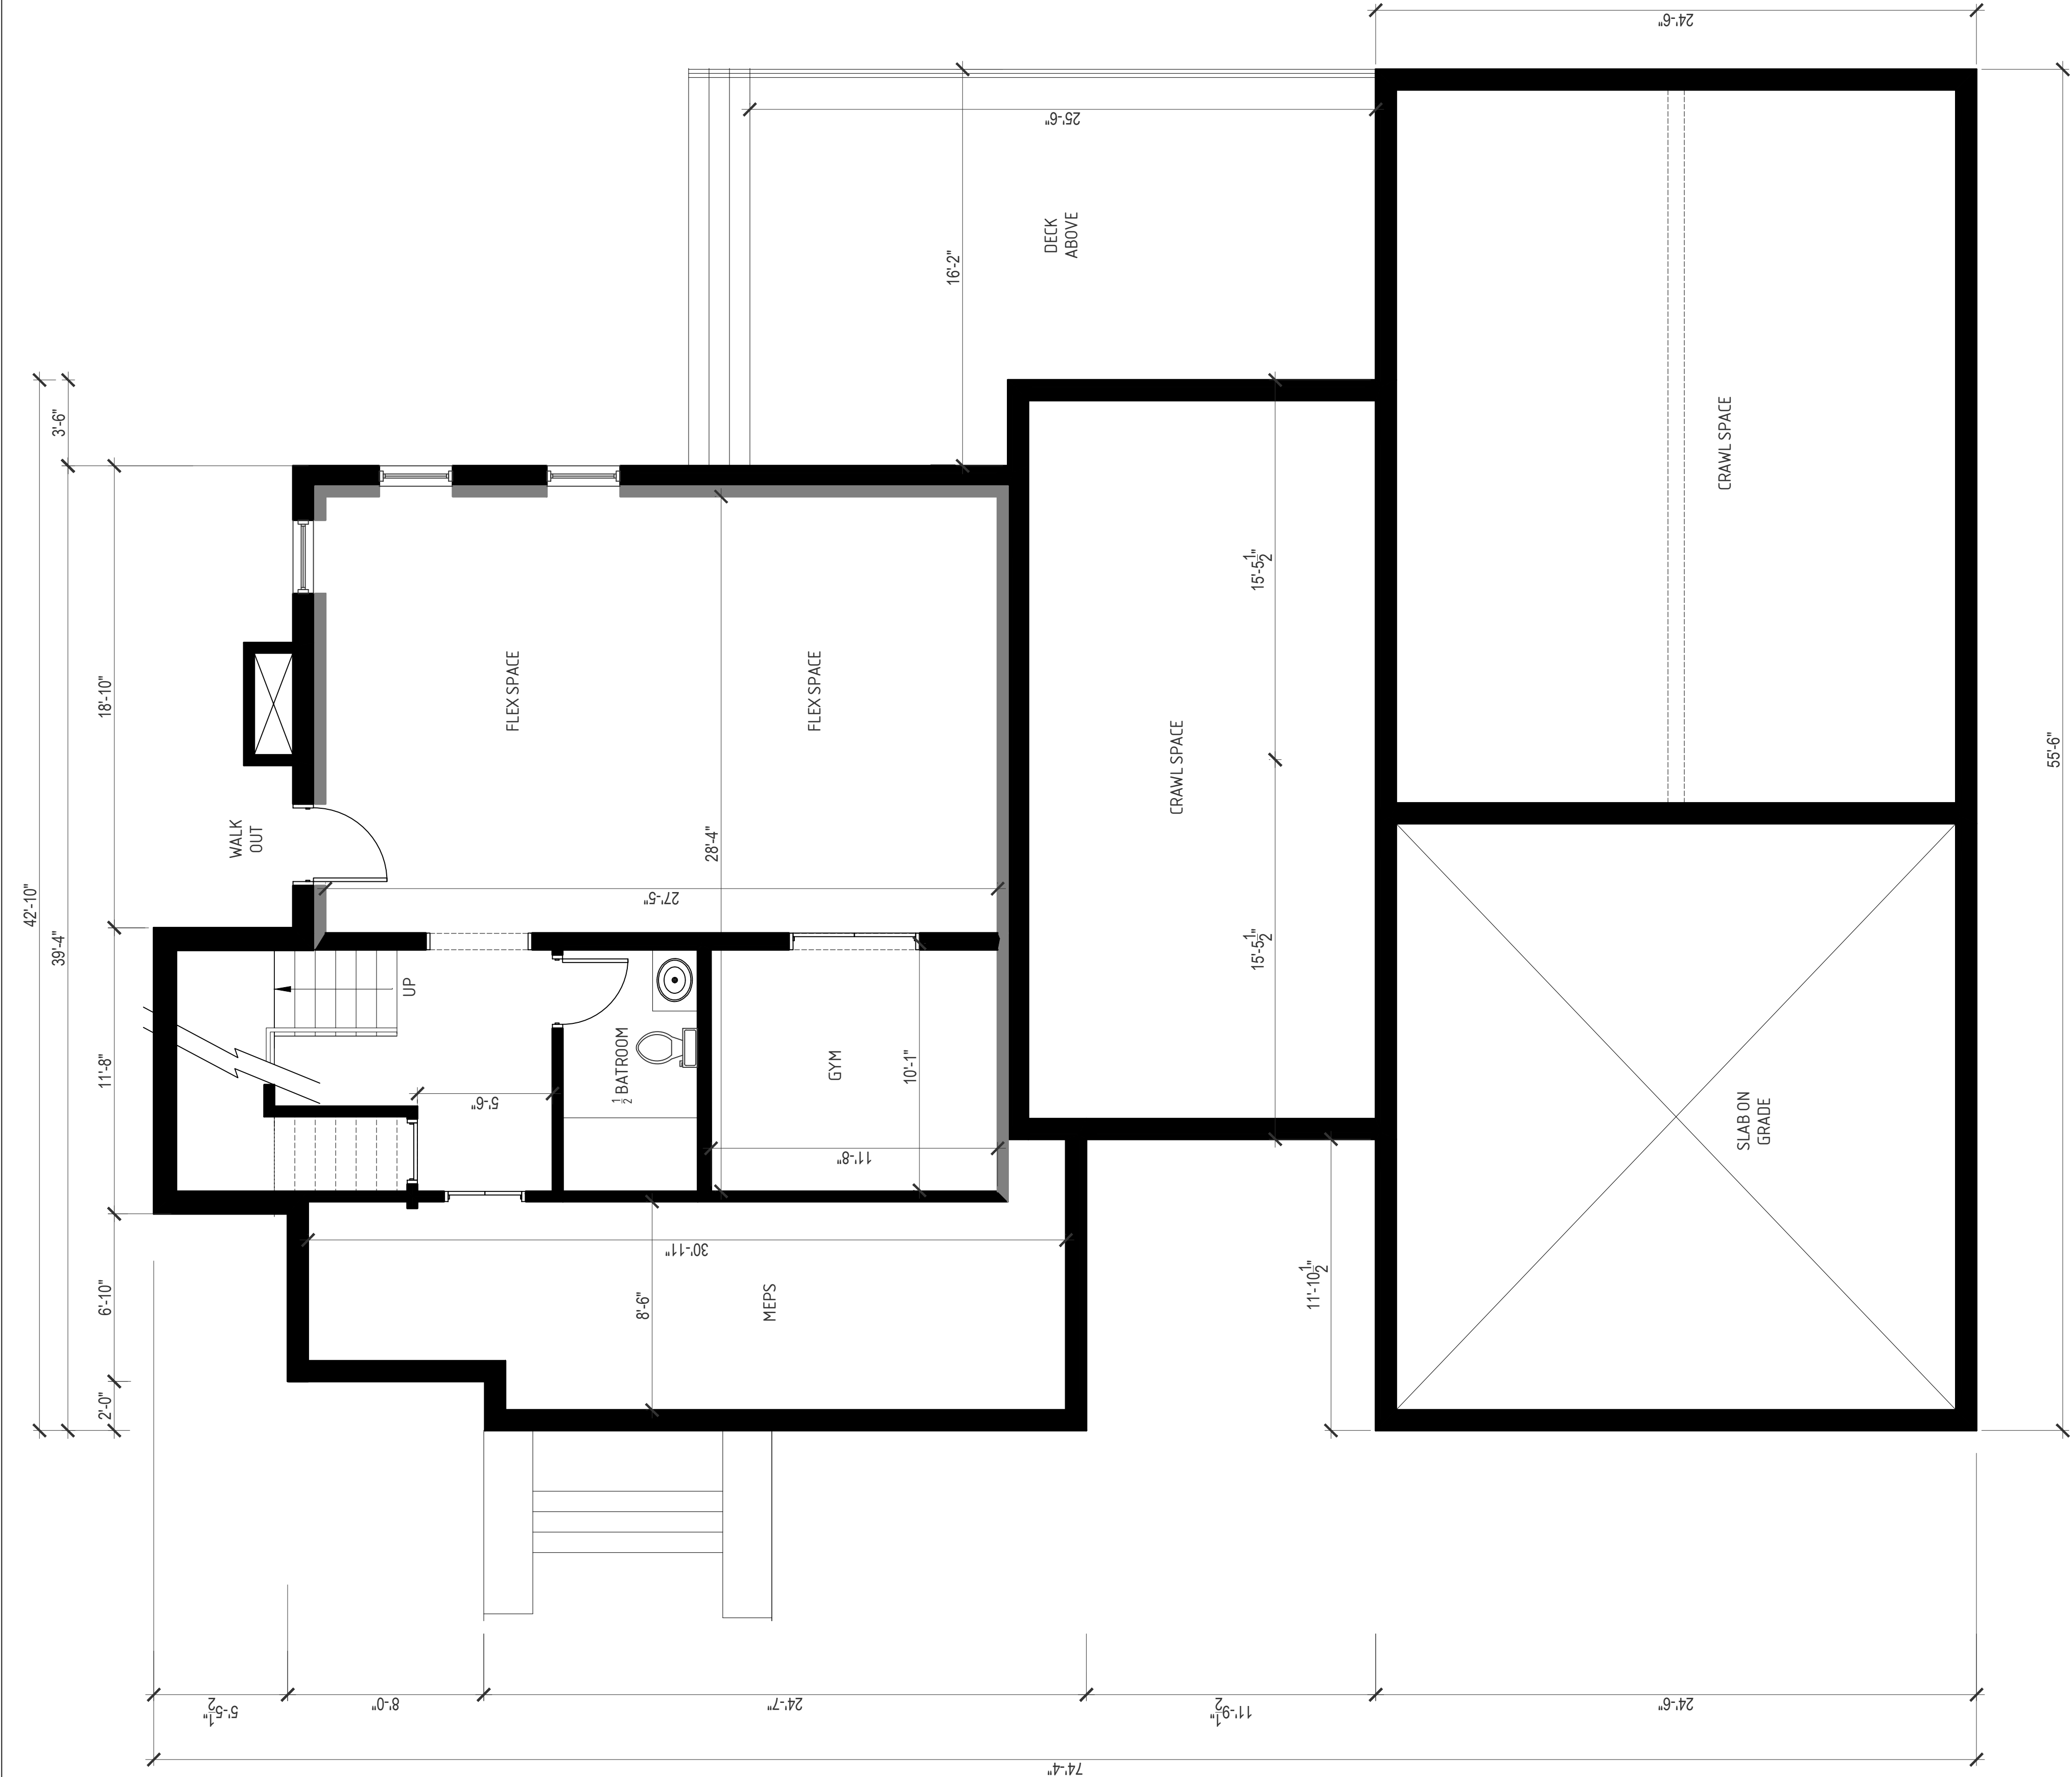

BASEMENT	940 SF
FIRST FLOOR	2439 SF
SECOND FLOOR	1264 SF
OFFICE LOFT	442 SF
ABOVE GRADE	4,145 SF
TOTAL-	5,085 SF

PROPOSED SINGLE FAMILY HOME
1139 WASHINGTON ST WALPOLE, MA 02081

PROPOSED BASEMENT FLOOR PLANS

DATE:	05/22/25
SCALE:	AS NOTED
DRAWN BY:	GSD
CHECKED BY:	JER

LIGHTHOUSE ARCHITECTURE & DESIGN
180 ATLEN ST BRAINTREE MA, 02184-UNIT #1
Gavin Driscoll, Principle
781-801-2690- gavin.s.driscoll@gmail.com
J. Edward Roche, AIA- Architect-
617-512-9281 - erocheaia@msn.com


GENERAL NOTE:
VERIFY AND CONFIRM ALL CONDITIONS AND/OR DIMENSIONS SHOWN PRIOR TO
COMMENCING CONSTRUCTION OR ORDERING MATERIALS NOTIFY ARCHITECT OF ANY
INCONSISTENCIES FOR REVIEW AND APPROVAL BEFORE PROCEEDING WITH
CONSTRUCTION

A1

PROPOSED SECOND FLOOR PLANS

DATE:	05/22/25
SCALE:	AS NOTED
DRAWN BY:	GSD
CHECKED BY:	JER

PROPOSED FIRST FLOOR PLAN- 2,439 SF OF LIVING SPACE
1/4"=1'-0"

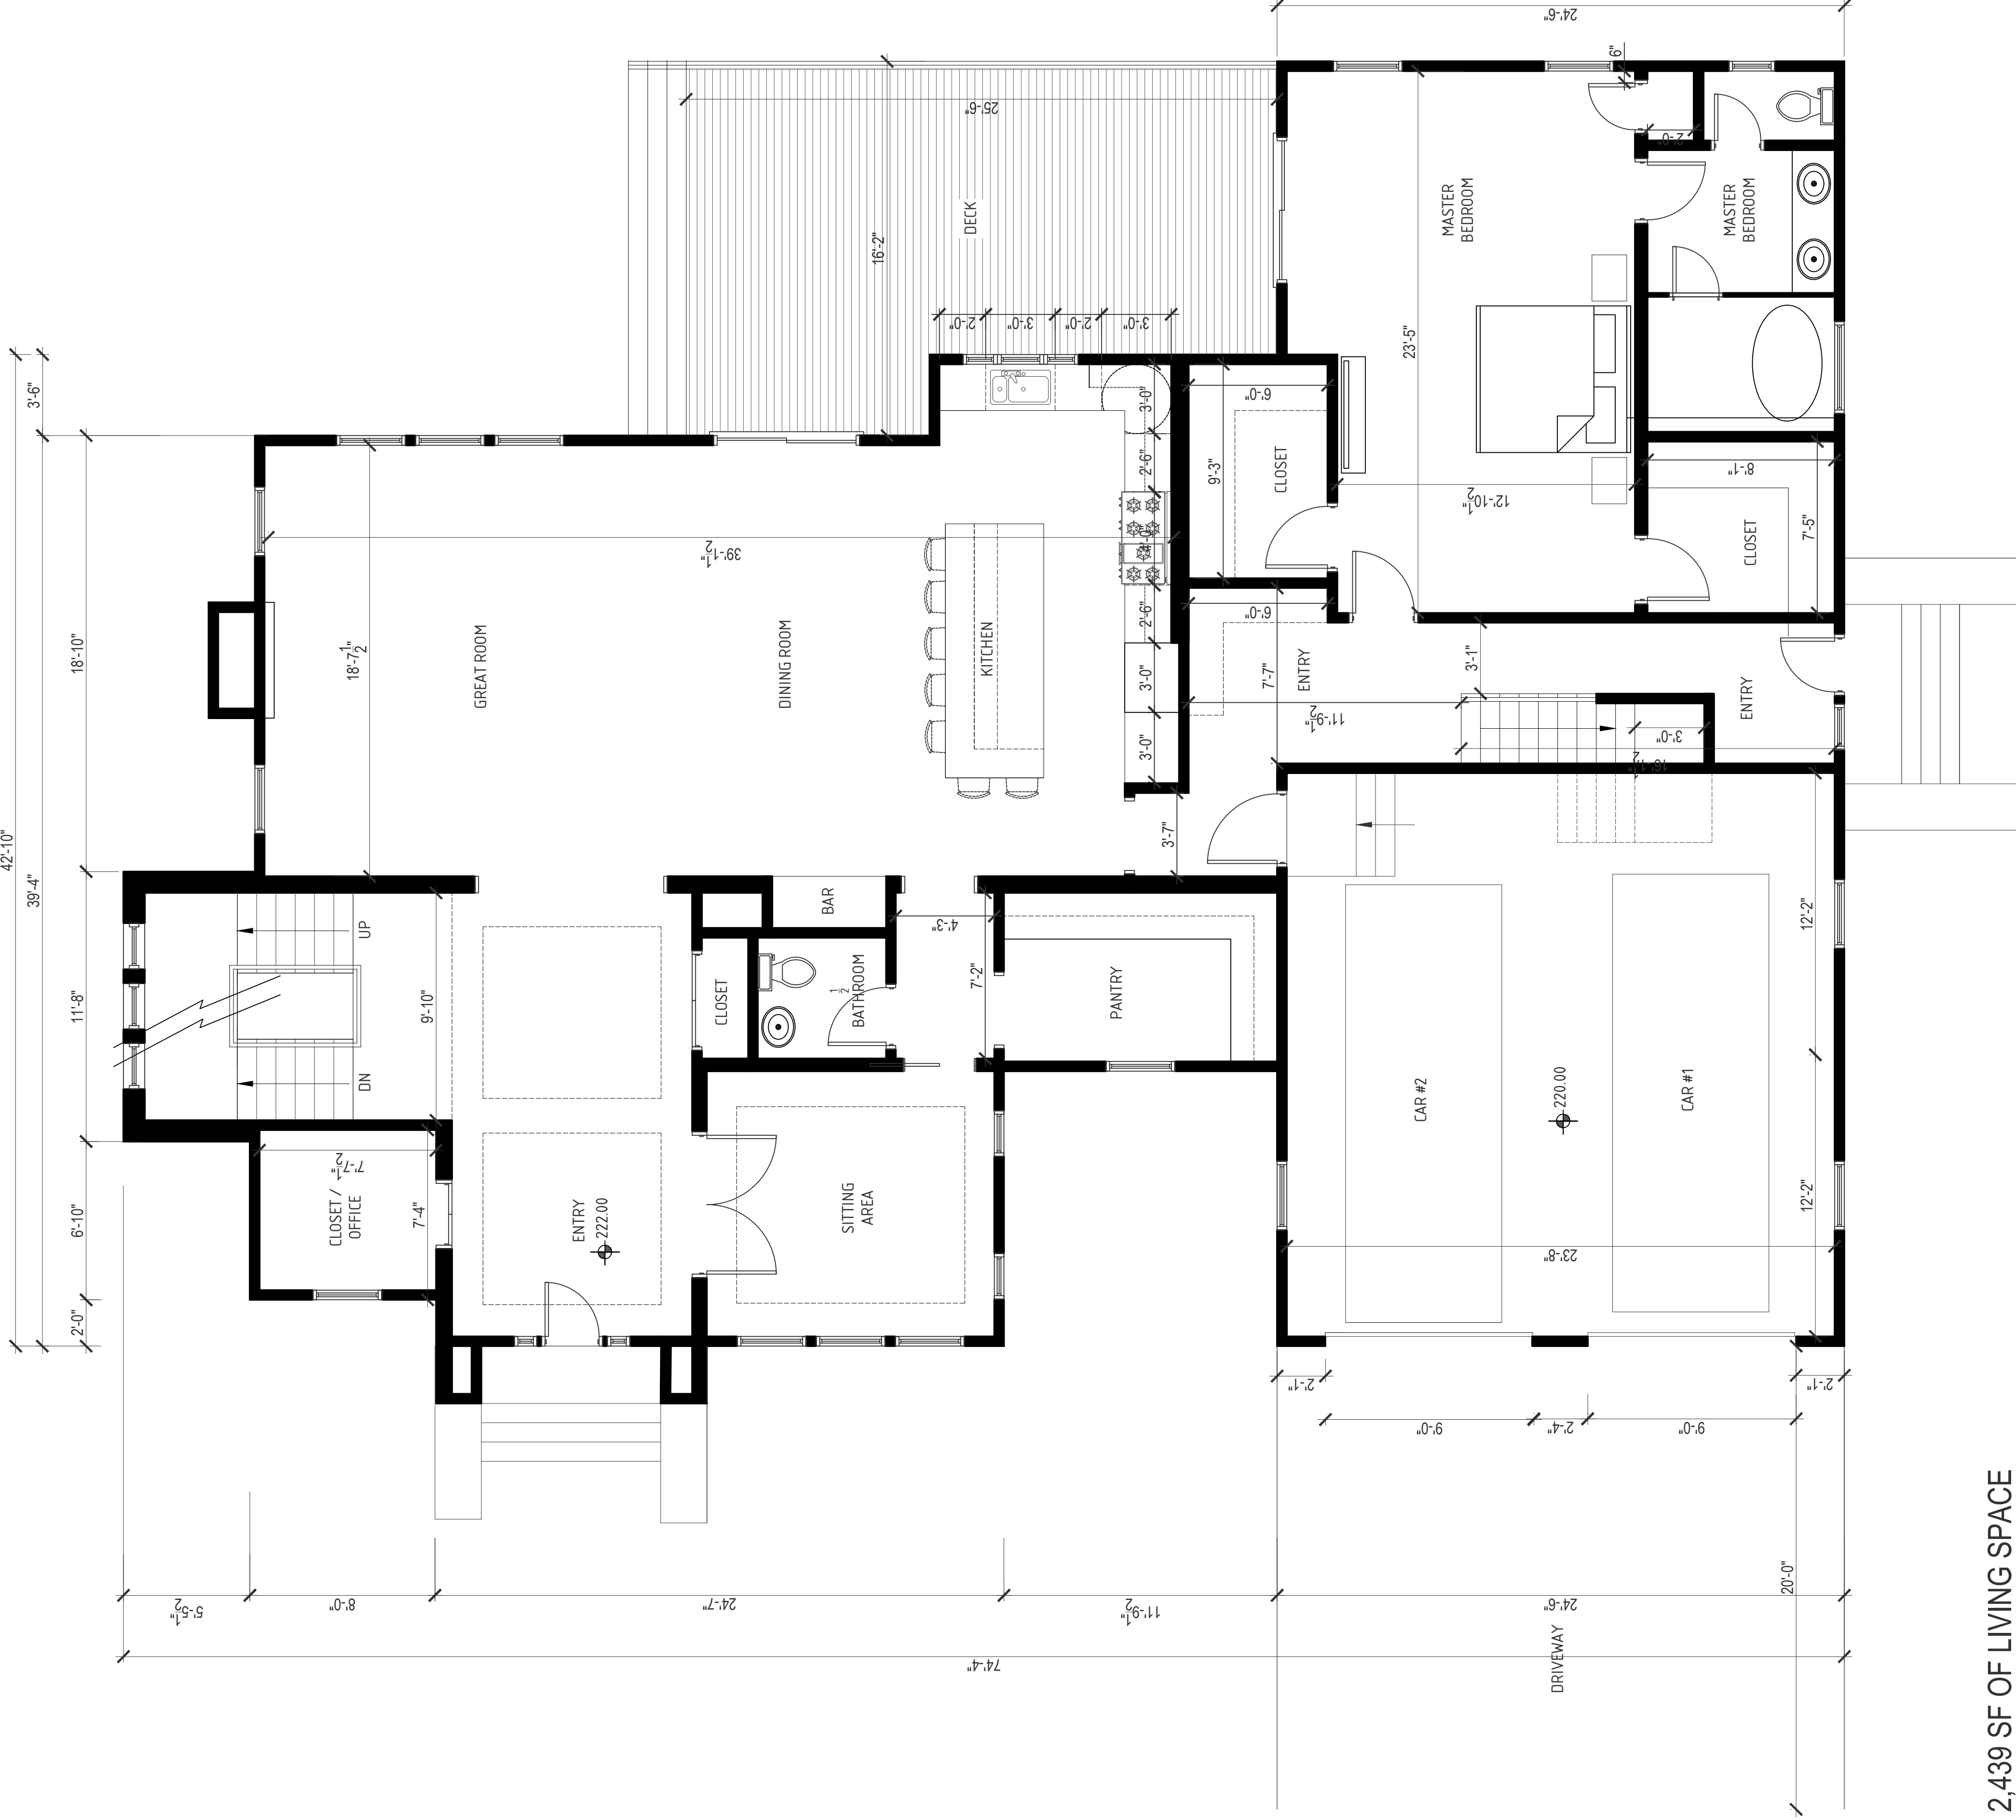

PROPOSED SINGLE FAMILY HOME
1139 WASHINGTON ST WALPOLE, MA 02081

PROPOSED THRD FLOOR PLANS

DATE:	05/22/25
SCALE:	AS NOTED
DRAWN BY:	GSD
CHECKED BY:	JER

LIGHTHOUSE ARCHITECTURE & DESIGN
180 ATLEN ST BRAINTREE MA, 02184-UNIT #1
Gavin Driscoll, Principle
784-801-2690- gavin.s.driscoll@gmail.com
J. Edward Roche, AIA- Architect-
617-512-9281 - erocheaia@msn.com

GENERAL NOTE:
VERIFY AND CONFIRM ALL CONDITIONS AND/OR DIMENSIONS SHOWN PRIOR TO
BEGINNING CONSTRUCTION OR ORDERING MATERIALS NOTIFY ARCHITECT OF ANY
INCONSISTENCIES FOR REVIEW AND APPROVAL BEFORE PROCEEDING WITH
CONSTRUCTION

PROPOSED SECOND FLOOR PLAN- 1,264 + 442 SF OF LIVING SPACE
1/4"=1'-0"

